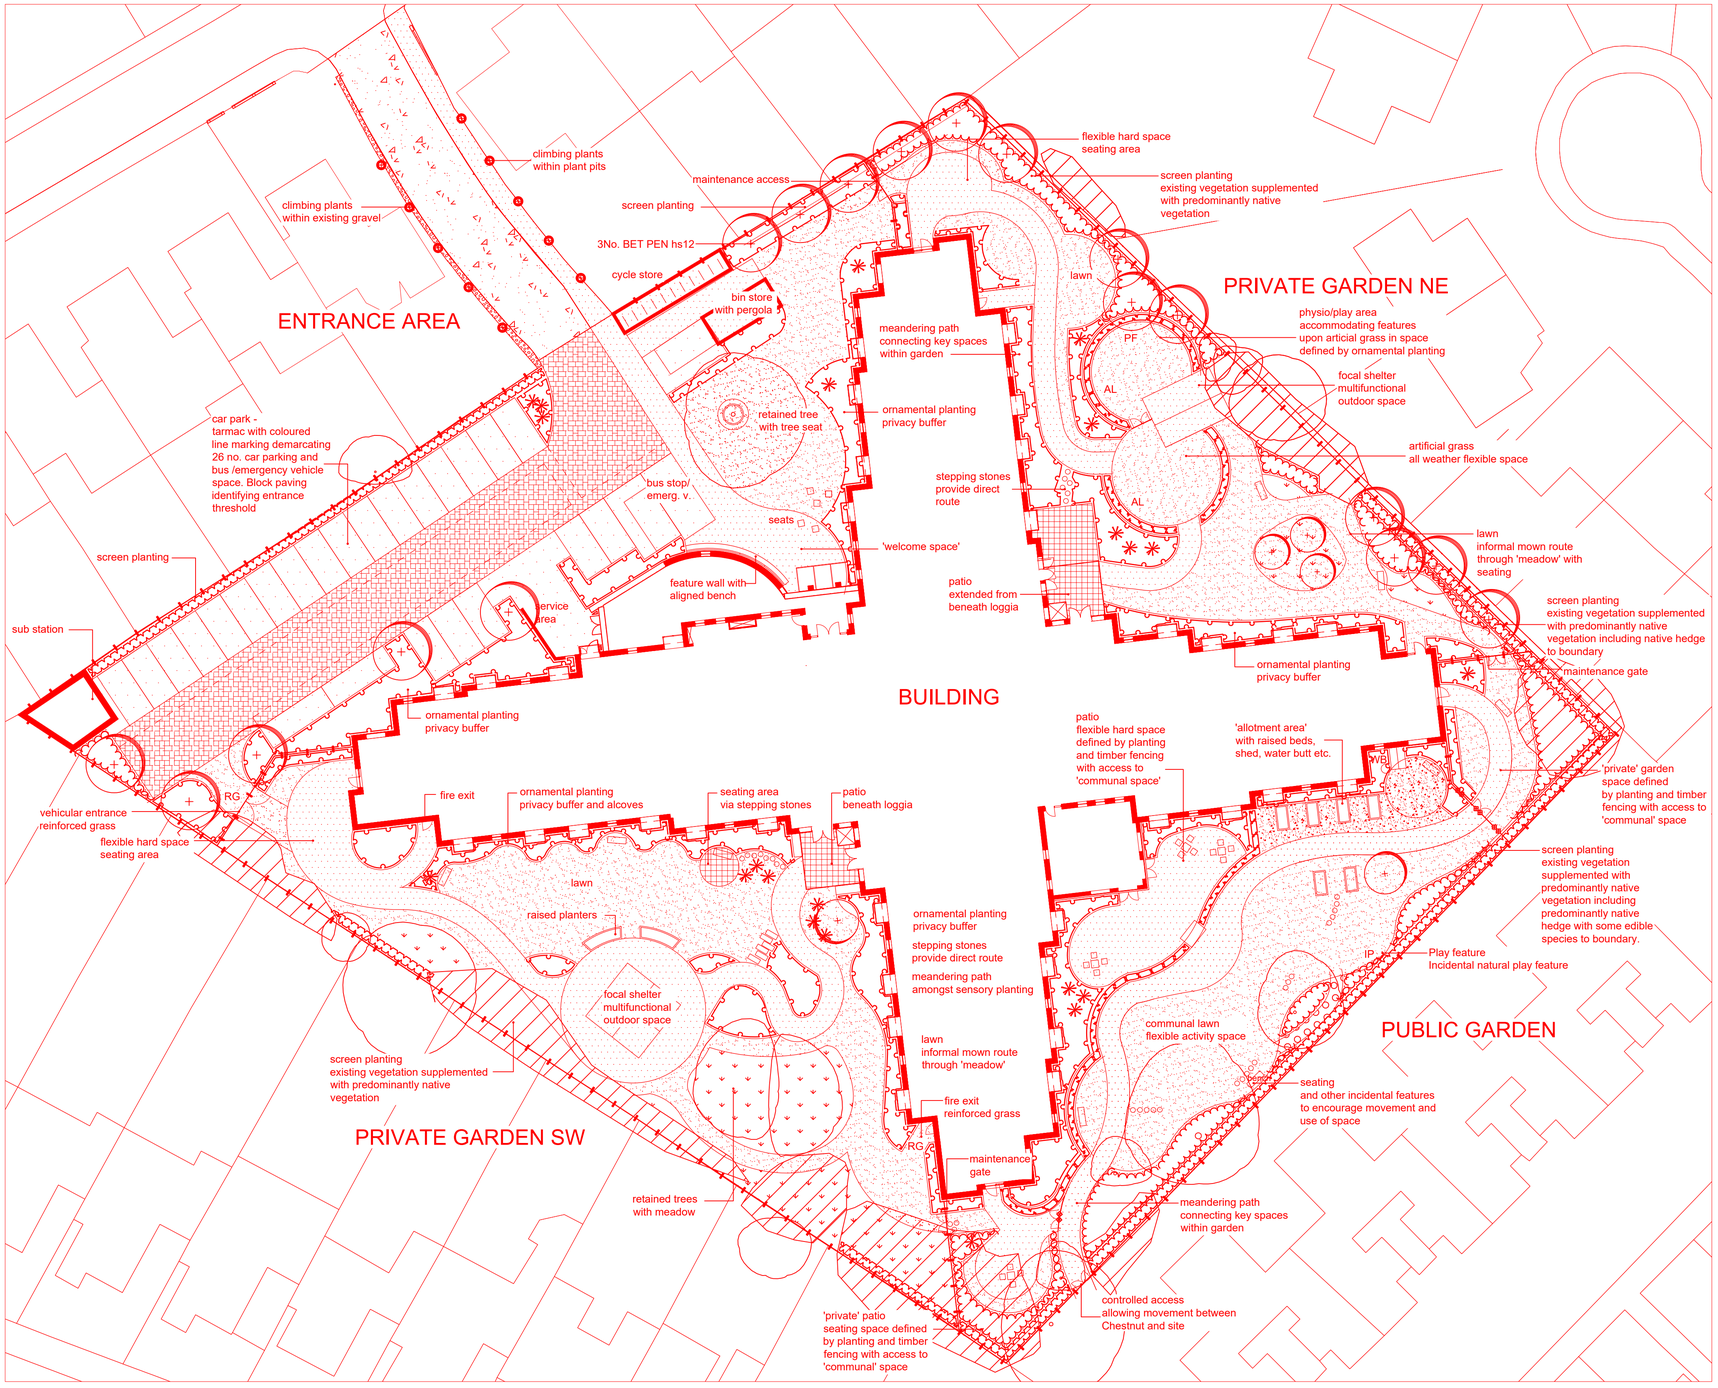
ENTRANCE AREA
climbing plants within plant pits
climbing plants within existing gravel
maintenance access
screen planting
3No. BET PEN hs12
cycle store
bin store with pergola
car park - tarmac with coloured line marking demarcating 26 no. car parking and bus /emergency vehicle space. Block paving identifying entrance threshold
bus stop/ emerg. v.
screen planting
sub station
service area
feature wall with aligned bench
seats
retained tree with tree seat
meandering path connecting key spaces within garden
ornamental planting privacy buffer
'welcome space'
stepping stones provide direct route
patio extended from beneath loggia
flexible hard space seating area
screen planting existing vegetation supplemented with predominantly native vegetation
lawn
PRIVATE GARDEN NE
physio/play area accommodating features upon articial grass in space defined by ornamental planting
PF
AL
focal shelter multifunctional outdoor space
artificial grass all weather flexible space
AL
lawn informal mown route through 'meadow' with seating
screen planting existing vegetation supplemented with predominantly native vegetation including native hedge to boundary
maintenance gate
ornamental planting privacy buffer
BUILDING
ornamental planting privacy buffer
patio flexible hard space defined by planting and timber fencing with access to 'communal space'
'allotment area' with raised beds, shed, water butt etc.
WB
'private' garden space defined by planting and timber fencing with access to 'communal' space
screen planting existing vegetation supplemented with predominantly native vegetation including predominantly native hedge with some edible species to boundary.
IP
Play feature Incidental natural play feature
PUBLIC GARDEN
communal lawn flexible activity space
seating and other incidental features to encourage movement and use of space
meandering path connecting key spaces within garden
controlled access allowing movement between Chestnut and site
RG
vehicular entrance reinforced grass
flexible hard space seating area
fire exit
ornamental planting privacy buffer and alcoves
seating area via stepping stones
patio beneath loggia
lawn
raised planters
focal shelter multifunctional outdoor space
ornamental planting privacy buffer
stepping stones provide direct route
meandering path amongst sensory planting
lawn informal mown route through 'meadow'
fire exit reinforced grass
RG
maintenance gate
screen planting existing vegetation supplemented with predominantly native vegetation
PRIVATE GARDEN SW
retained trees with meadow
'private' patio seating space defined by planting and timber fencing with access to 'communal' space